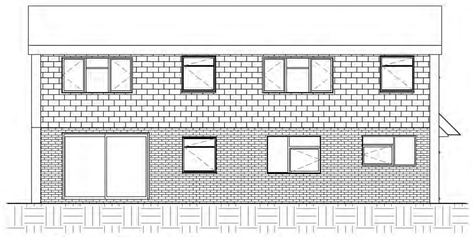

5 Rear Elevation - As Existing
1 : 100

4 Front Elevation - As Existing
1 : 100

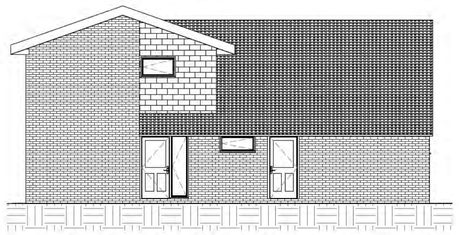

6 North East Elevation - As Existing
1 : 100

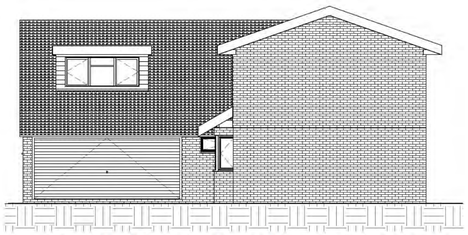

7 South West Elevation - As Existing
1 : 100

1 Location Plan
1 : 1250

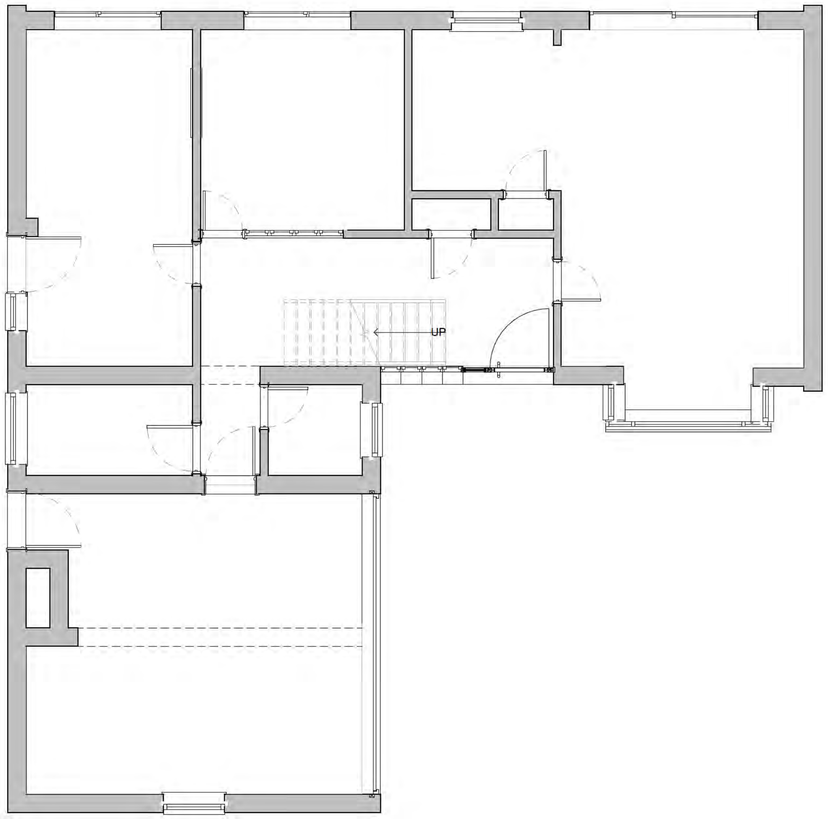

2 Ground Floor - As Existing
1 : 50

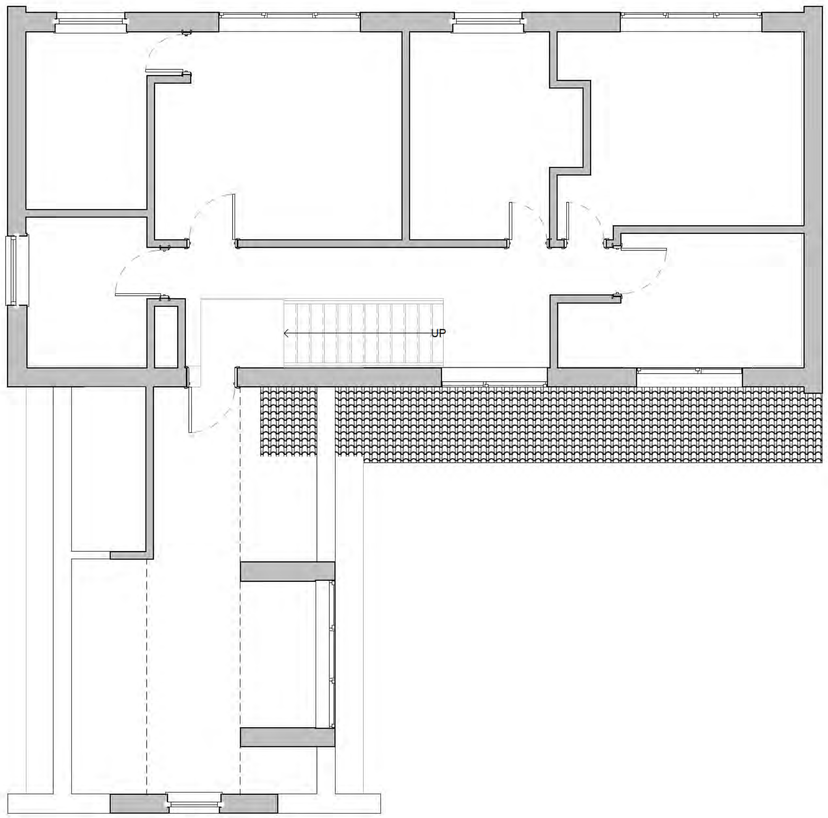

3 First Floor - As Existing
1 : 50

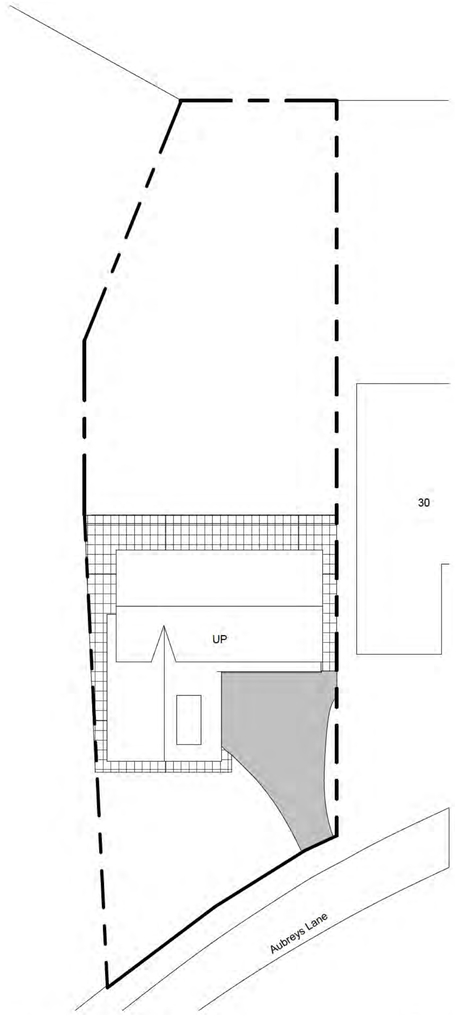

8 Site Plan
1 : 200

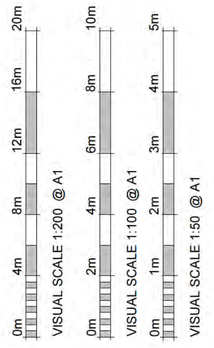

Revision Number	Revision Description	Revision Date	Issued by
	Revision		

Planning

Status:

Dimensions, areas and levels where given are only approximate and subject to site survey.
All dimensions are to be checked on site. Figured dimensions only are to be taken from this drawing.
This drawing is to be read in conjunction with all relevant consultants and/or specialists drawings/documents and any discrepancies or variations are to be notified to the Architect before the affected work commences. This drawing is copyright and remains the property of the Architects.

Project:
31 Aubreys Lane,
Letchworth Garden City,
Hertfordshire,
SG6 3TU

Client:

Drawing name:
As Existing

Scale: As indicated @ A1		Drawing number	Revision
Date: 01 - 22		25107 - 001	
Drawn by: CC			

4 Rear Elevation - As Proposed
1 : 100

5 Front Elevation - As Proposed
1 : 100

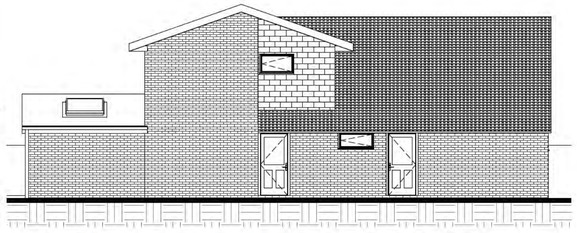

6 North East Elevation - As Proposed
1 : 100

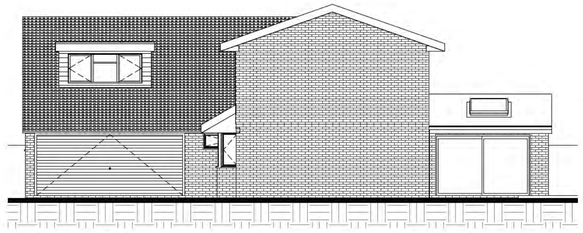

7 South West Elevation - As Proposed
1 : 100

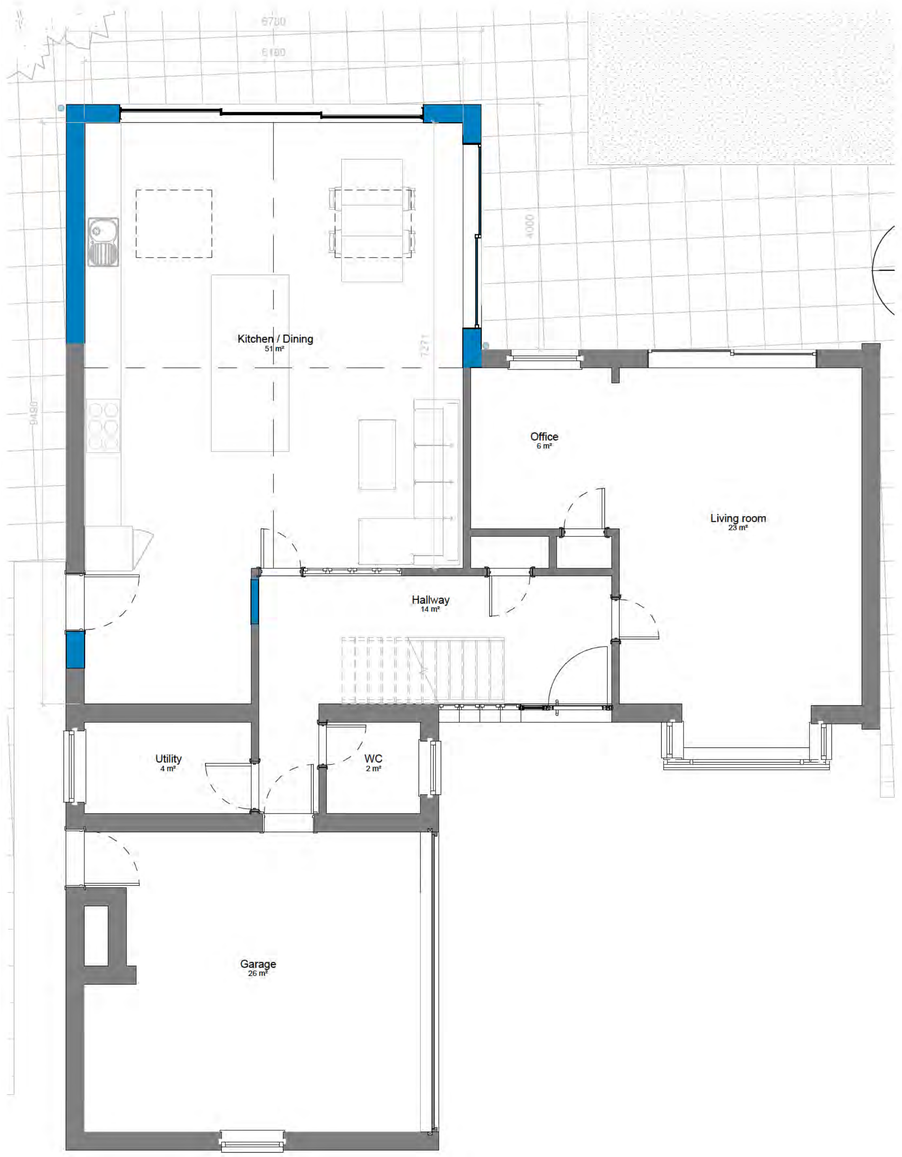

1 Ground Floor - As Proposed
1 : 50

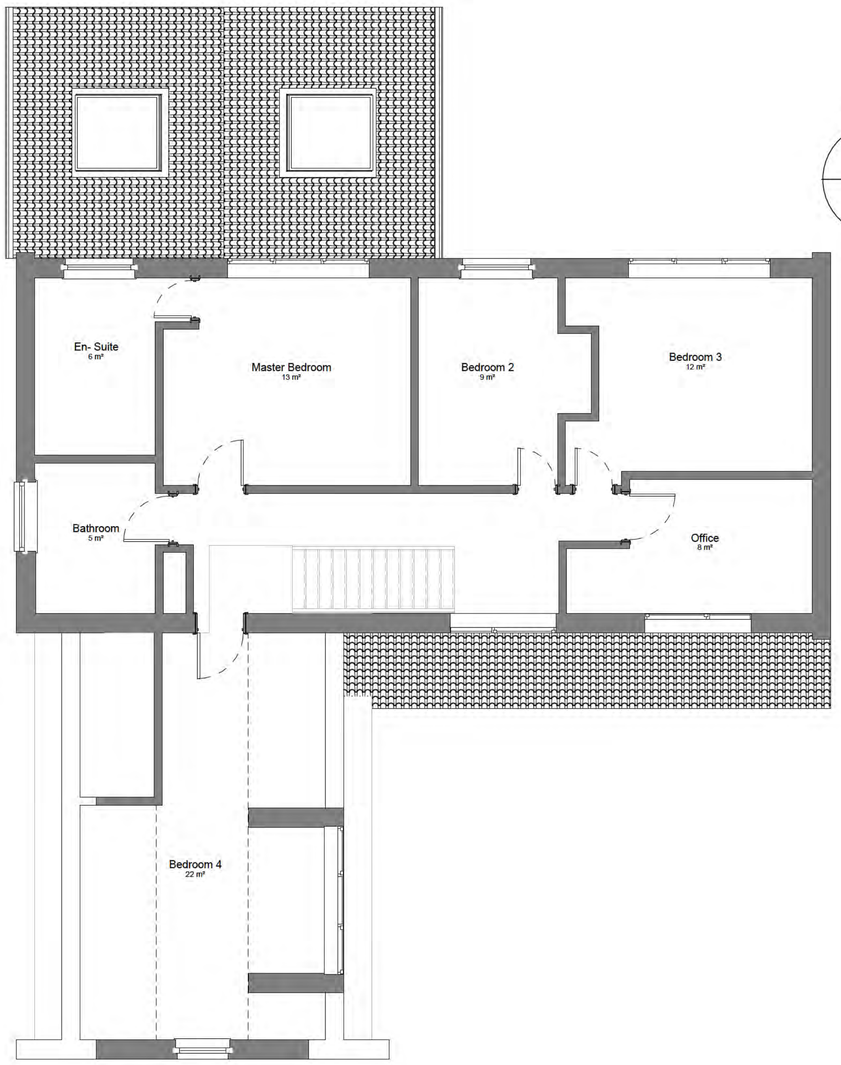

2 First Floor - As Proposed
1 : 50

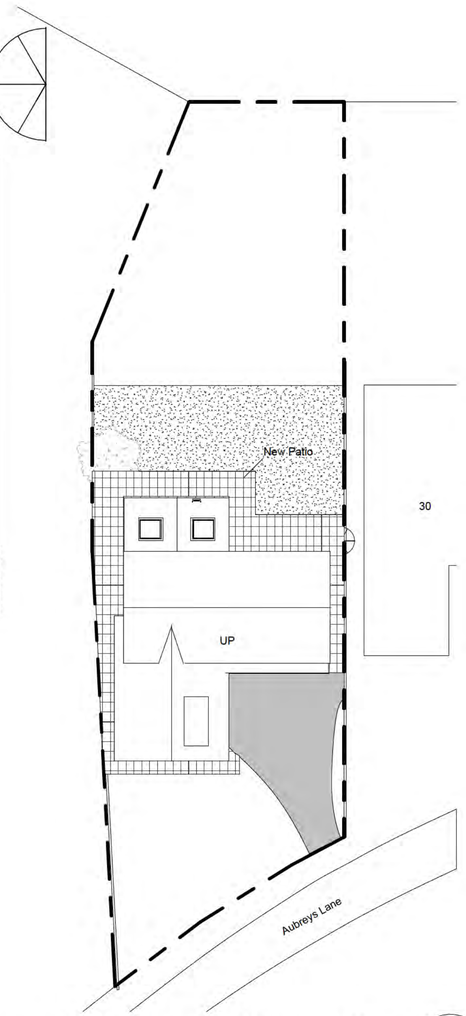

3 Site Plan - As Proposed
1 : 200

MATERIALS

Roof
Concrete roof tiles - to match existing

Walls
Red brick - to match existing

Doors
White UPVC frame - to match existing

Windows
White UPVC frame - to match existing

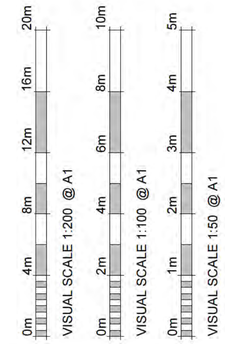

Revision Number	Revision Description	Revision Date	Issued by
	Revision		

Planning

Status:

Dimensions, areas and levels where given are only approximate and subject to site survey.
All dimensions are to be checked on site. Figured dimensions only are to be taken from this drawing.
This drawing is to be read in conjunction with all relevant consultants and/or specialists drawings/documents and any discrepancies or variations are to be notified to the Architect before the affected work commences. This drawing is copyright and remains the property of the Architects.

Project:
31 Aubreys Lane,
Letchworth Garden City,
Hertfordshire,
SG6 3TU

Client:

Drawing name:
As Proposed - Opt.1

Scale: As indicated @ A1		Drawing number	Revision
Date: 10-25		25107 - 010	
Drawn by: CC			